


CONFORMED DRAWING
02/03/98
SIGNED AND SEALED
COPY IS KEPT ON FILE

One Pennsylvania Plaza
New York, New York 10019-0045
Tel (212) 563-7400, Fax (212) 563-7382

ADVERTISING - PLANNING
PO BOX 57 427th STREET NEW YORK NY 10018
Tel. 212.544.8700 Fax 212.751.0000

**LESLIE E ROBERTSON
ASSOCIATES, R.L.P.**
CONSULTING STRUCTURAL ENGINEERS
29 EAST 40TH STREET
NEW YORK, NY 10018-3000
TEL. 212 708-0000 FAX 212 708-0000




			
11/11/91 ISSUED FOR BID			
No.	Date	Revision	Approved
Engineering Department Design Division			
<h1>The World Trade Center</h1>			

STRUCTURAL

5 WTC BULKHEAD SECTIONS & DETAILS

The drawing subject to conditions in contract.
All inventions, ideas, designs and methods
herein are reserved to Port Authority and
may not be used without its written consent.

WTS DESIGNED BY	CAP DRAWN BY	SZ CHECKED BY
Date 11/11/97	Scale NTS	
Contract Number WTC-945.071	Order Number S2-04	

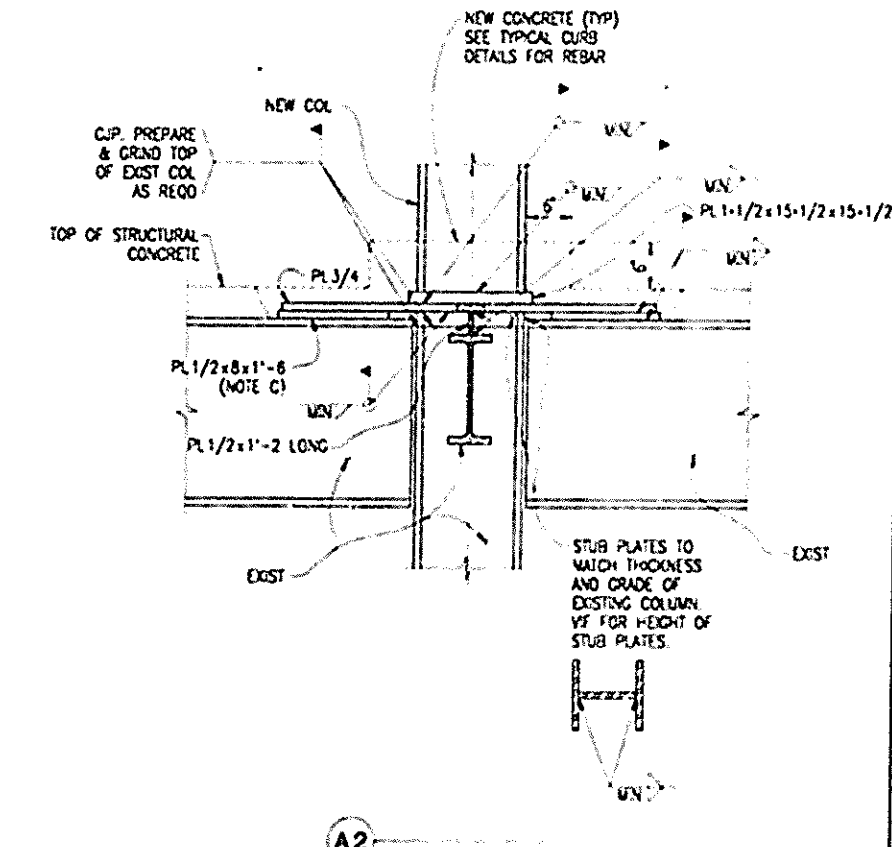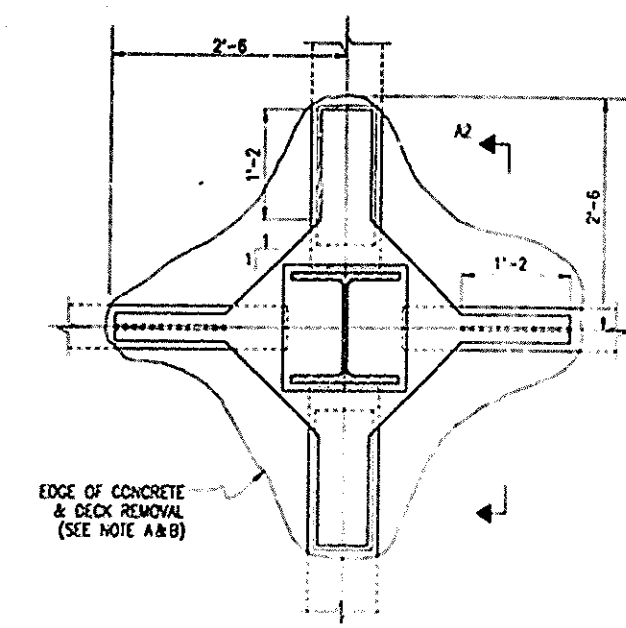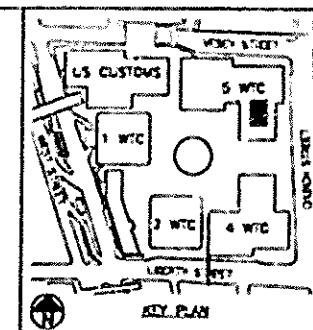

- NOTES**
- A. CUT SHEAR STUDS TOP OF EXISTING BEAMS. GRIND SMOOTH AS REQ'D. INSTALL NEW 3/4" ϕ x 2" STUDS TO TOP OF 1/2" PLATE.
 - B. AVOID DAMAGE TO REBAR. REBAR MAY BE BENT UP TO PROVIDE ACCESS FOR CONSTRUCTION. CUT BARS SHOULD BE SPLICED TO DEVELOP FULL STRENGTH.
 - C. PROVIDE THICKER PLATE AS REQUIRED TO SUIT FIELD CONDITIONS.

